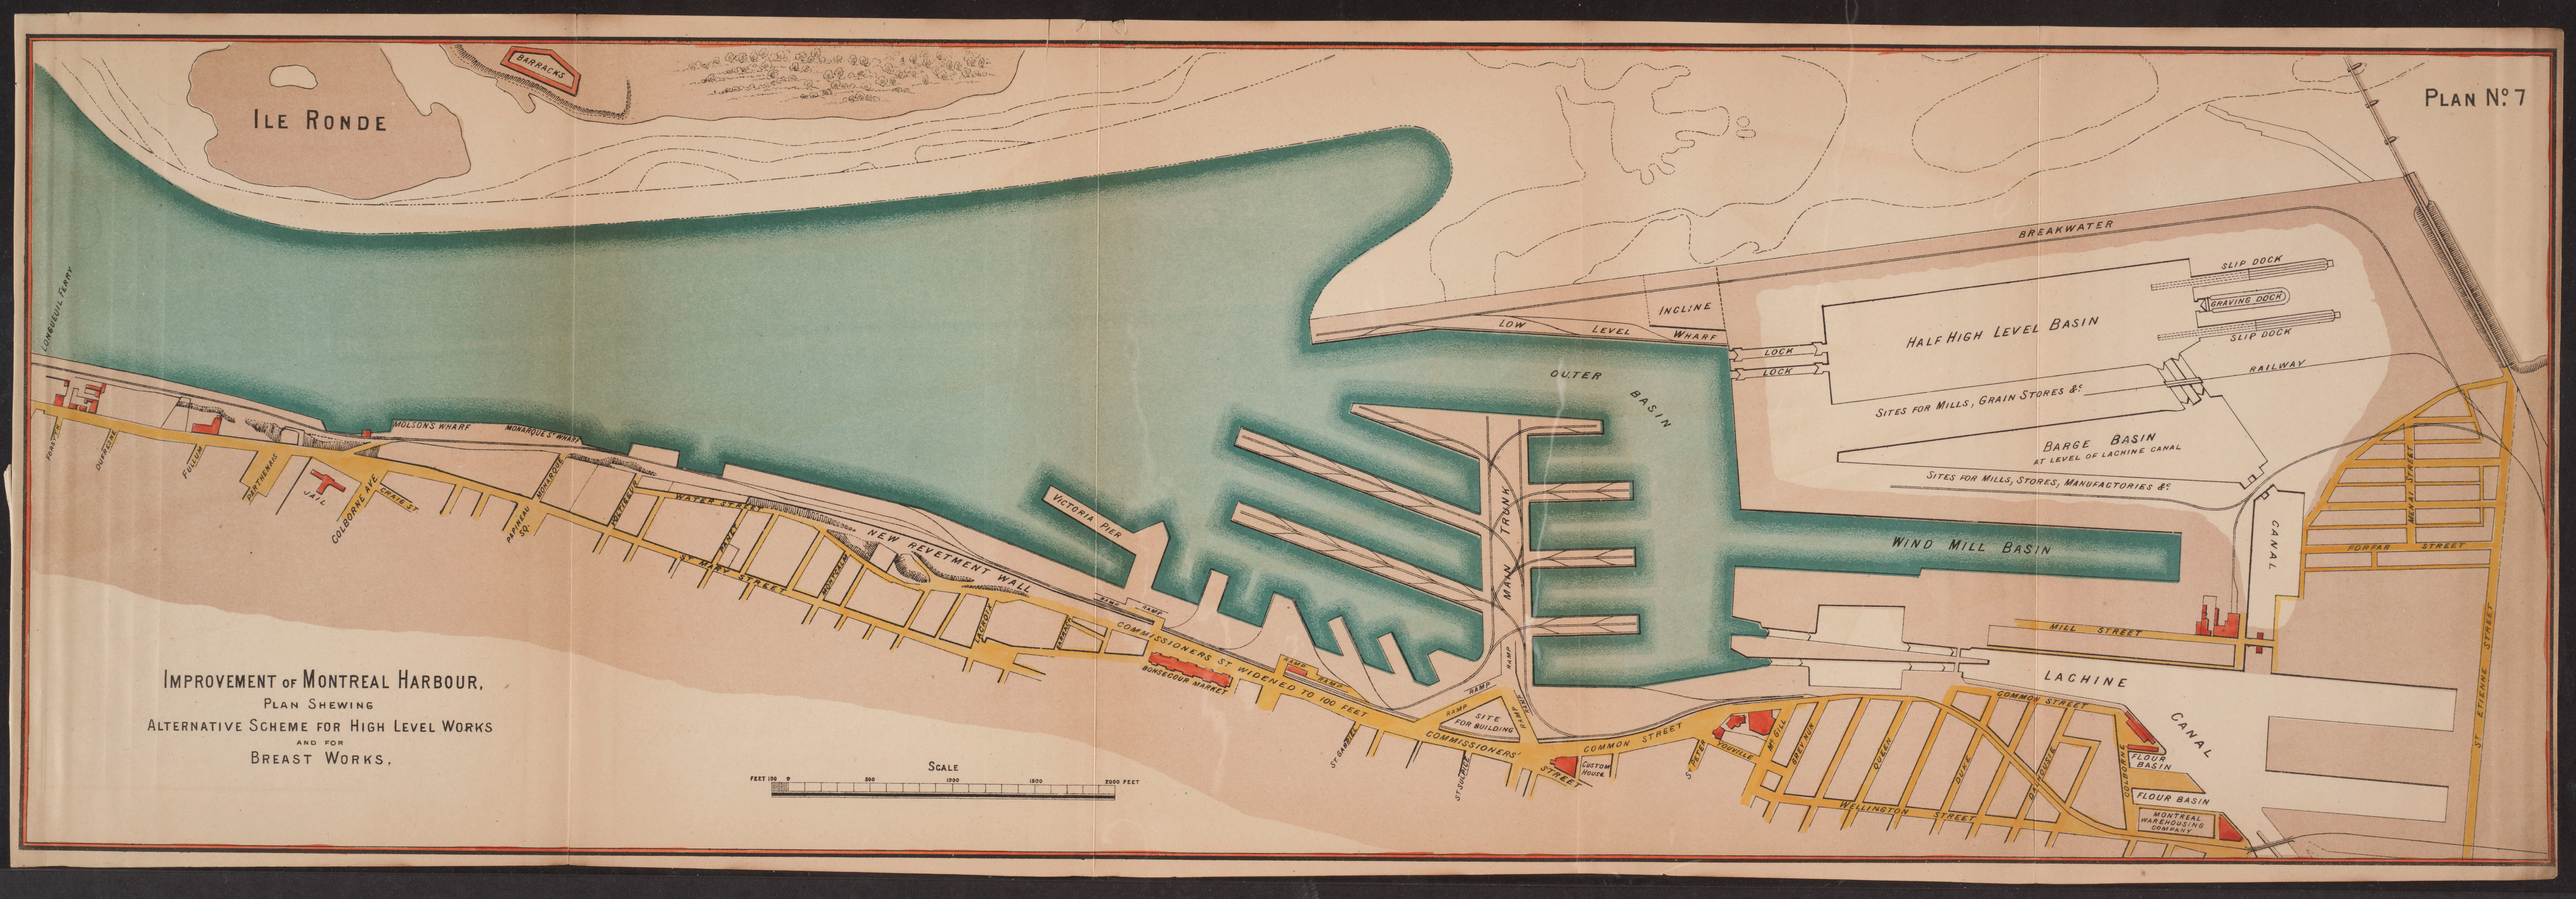

IMPROVEMENT OF MONTREAL HARBOUR,
PLAN SHEWING
ALTERNATIVE SCHEME FOR HIGH LEVEL WORKS
AND FOR
BREAST WORKS.